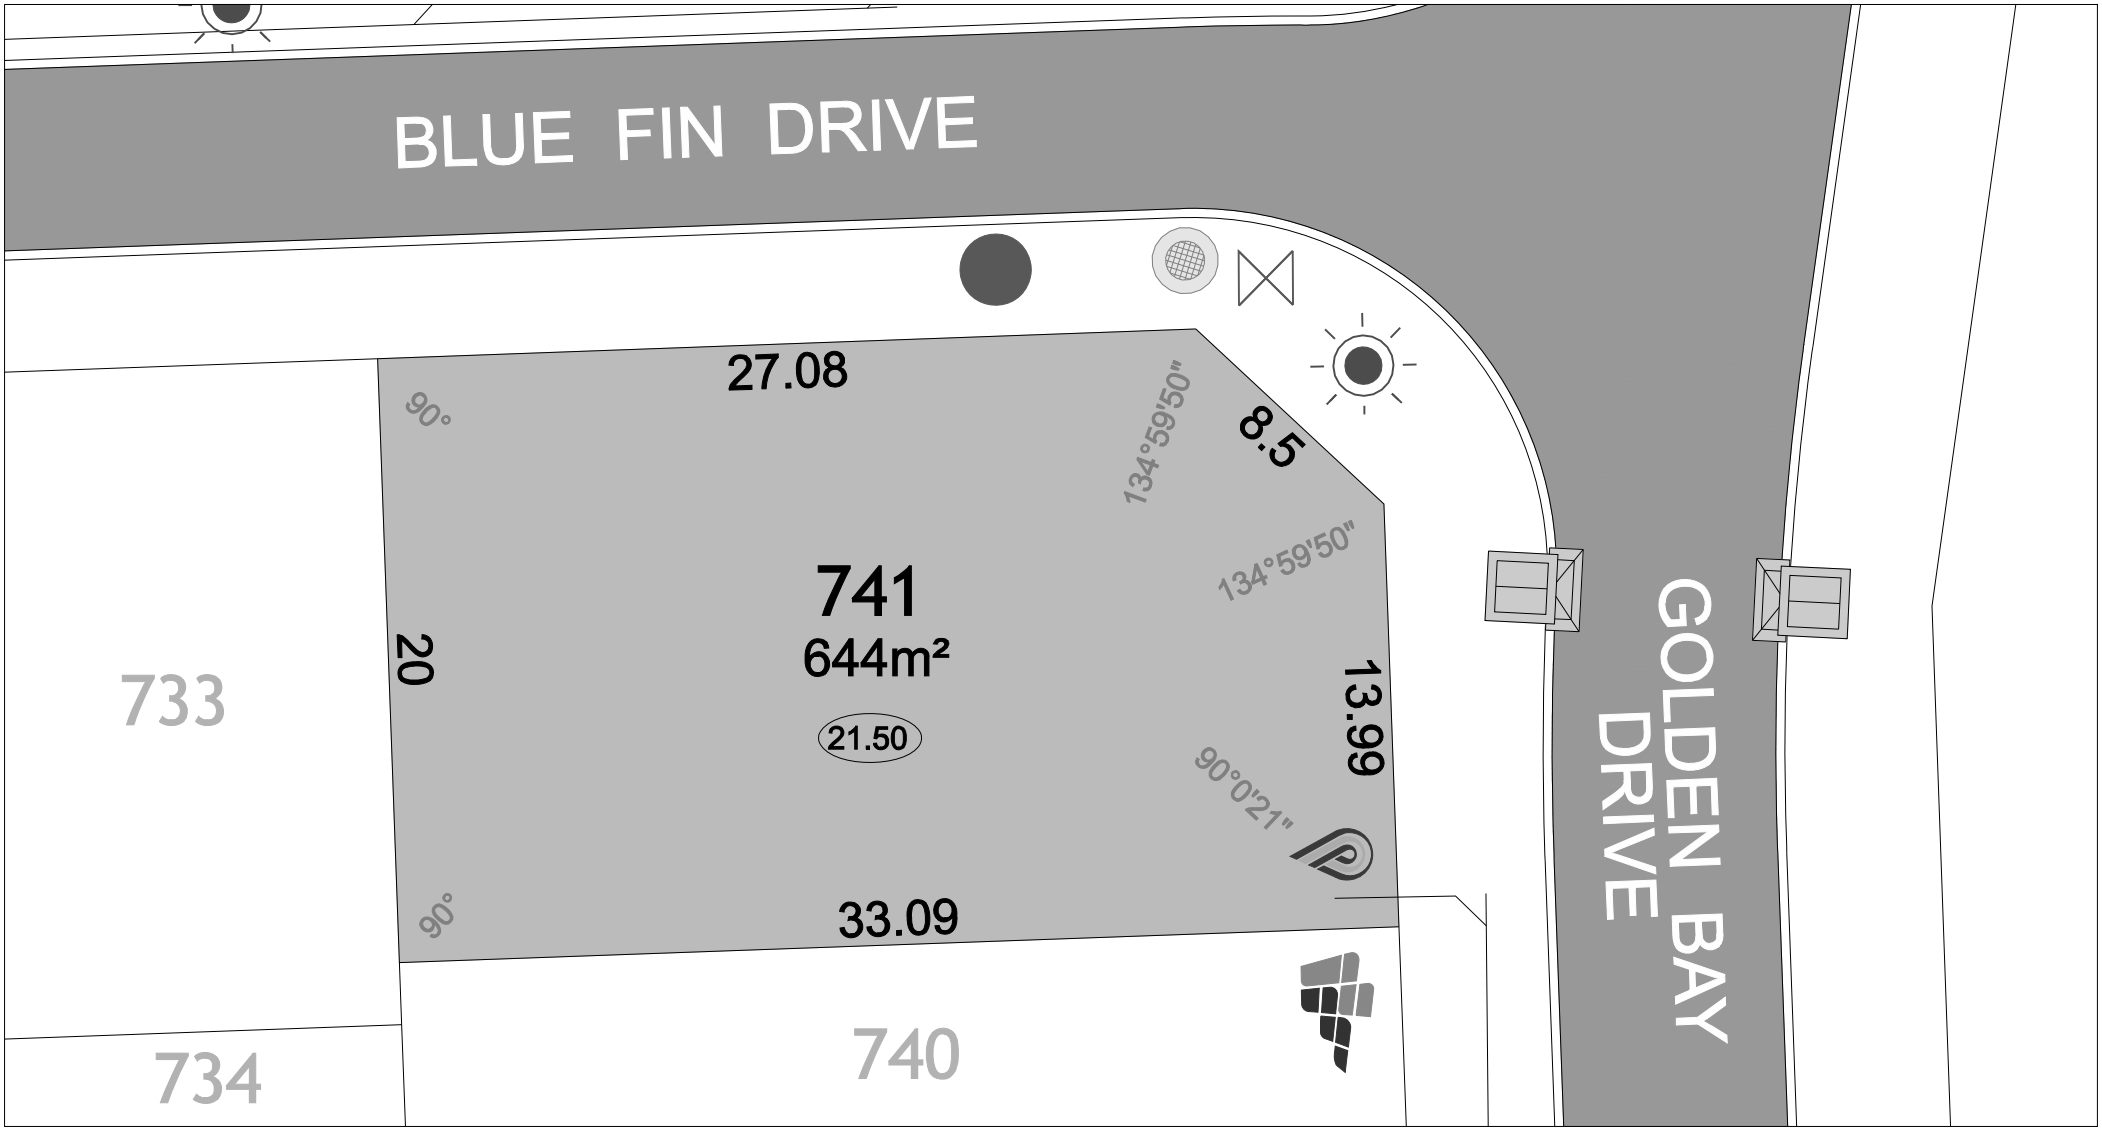

Stage 2 Release Site Plan - Lot 741

peelhurst estate
GOLDEN BAY

LEGEND:

Water Services — Connection, Valve, Hydrant

Sewer Line — Manhole, Connection

Drainage Services — Manhole, Grate, Side Entry Pit

Retaining Wall, Estate Fencing Pier, Twinside R/Wall, Footpath

Powerdome, Street light, Lot Level — 21.40

Vehicle Access Restriction, Deferred Services — 'D'

NORTH

All ENGINEERING Details are PRELIMINARY and subject to APPROVAL, SURVEY and CONSTRUCTION.

ACCESS RESTRICTIONS apply, subject to Local Government Rules and Regulations

The particulars set out on this plan, including use and dimensions, are for guidance and shall not be taken as representations or warranties by the Vendor or its Agents and a purchaser should satisfy itself by inspection and enquiry as to the correctness of each item.

SCALE 1:250 MAPS Ref: 94737si-013b

CAPE BOUVARD DEVELOPMENTS PTY LTD